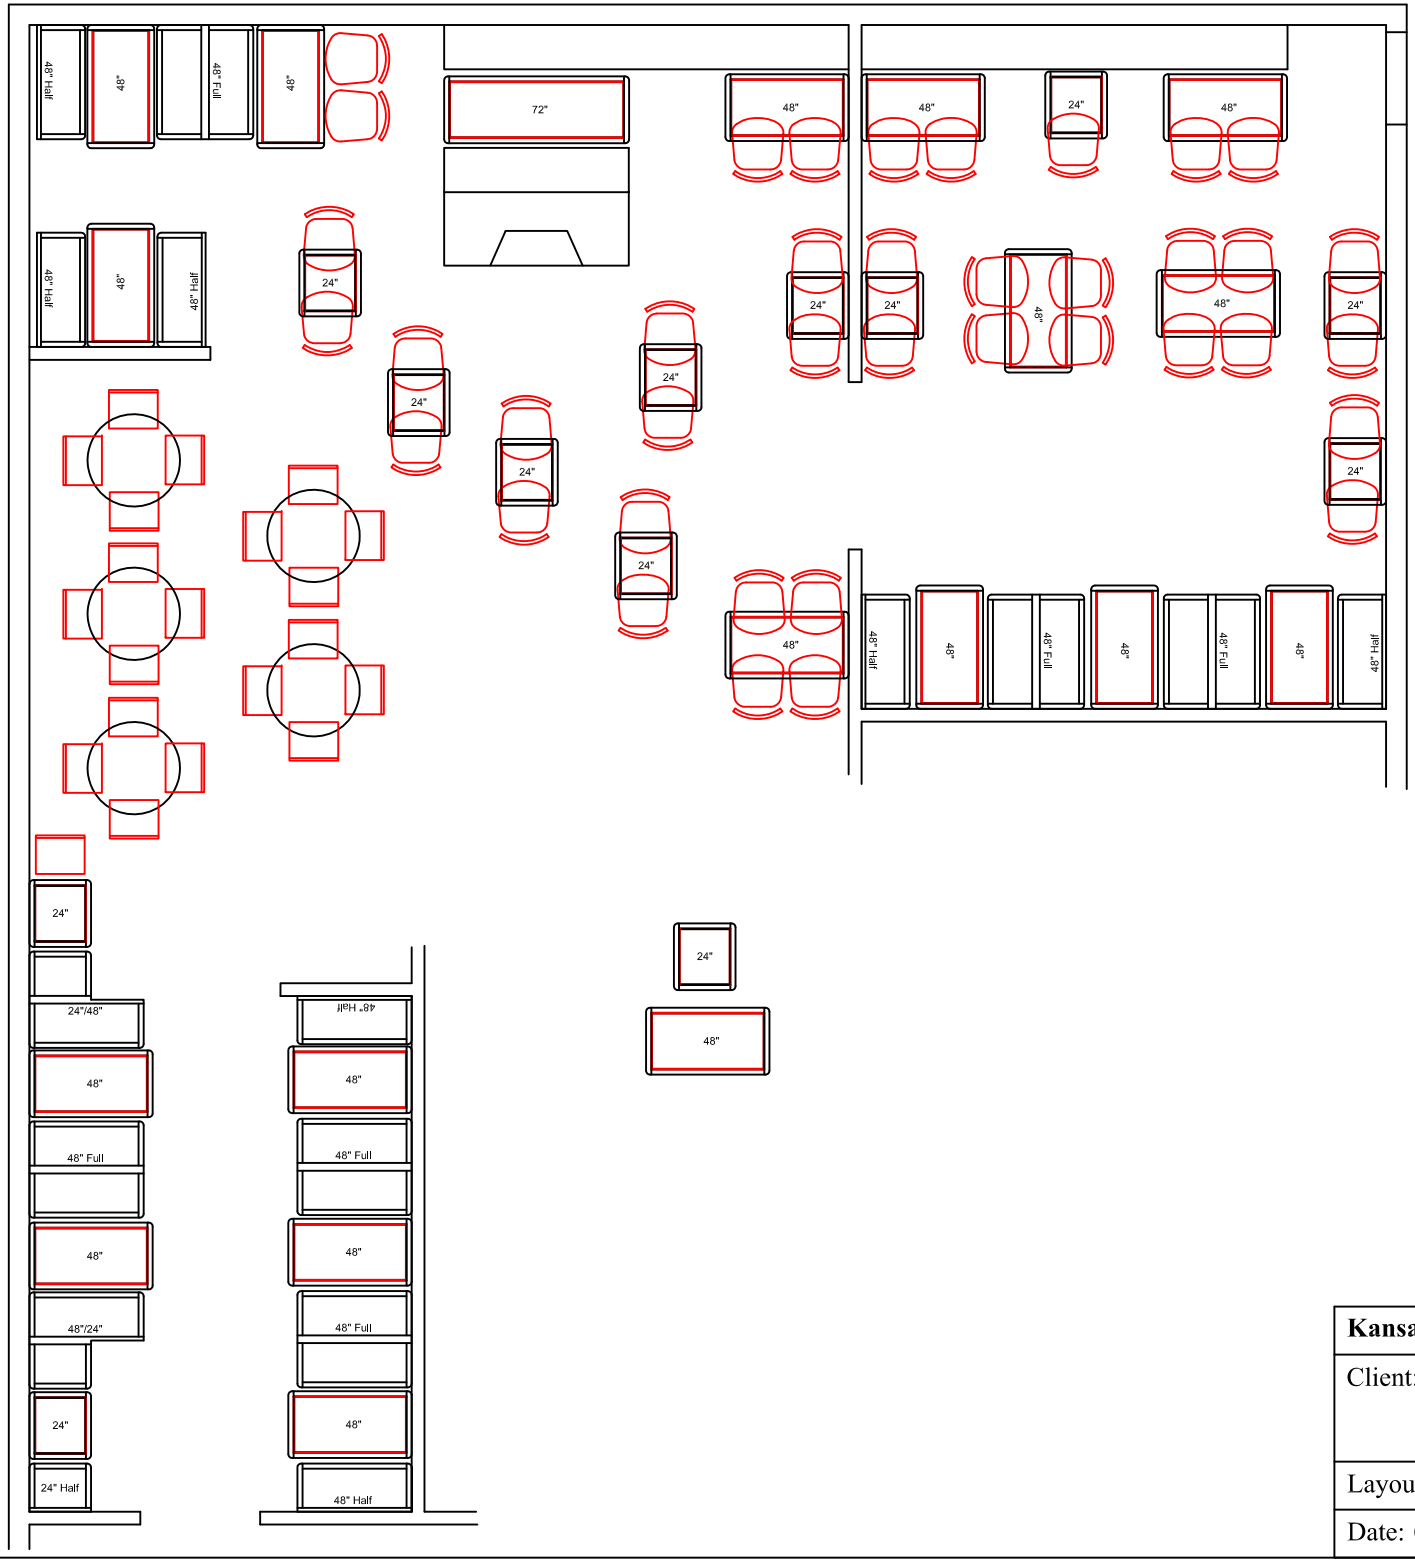

Kansas City Woodworkers Guild	
Client: Andre's Confiserie Suisse 5018 Main St. Kansas City, MO 64112	
Layout: Floor Plan	
Date: 02/26/2008	Scale: NTS